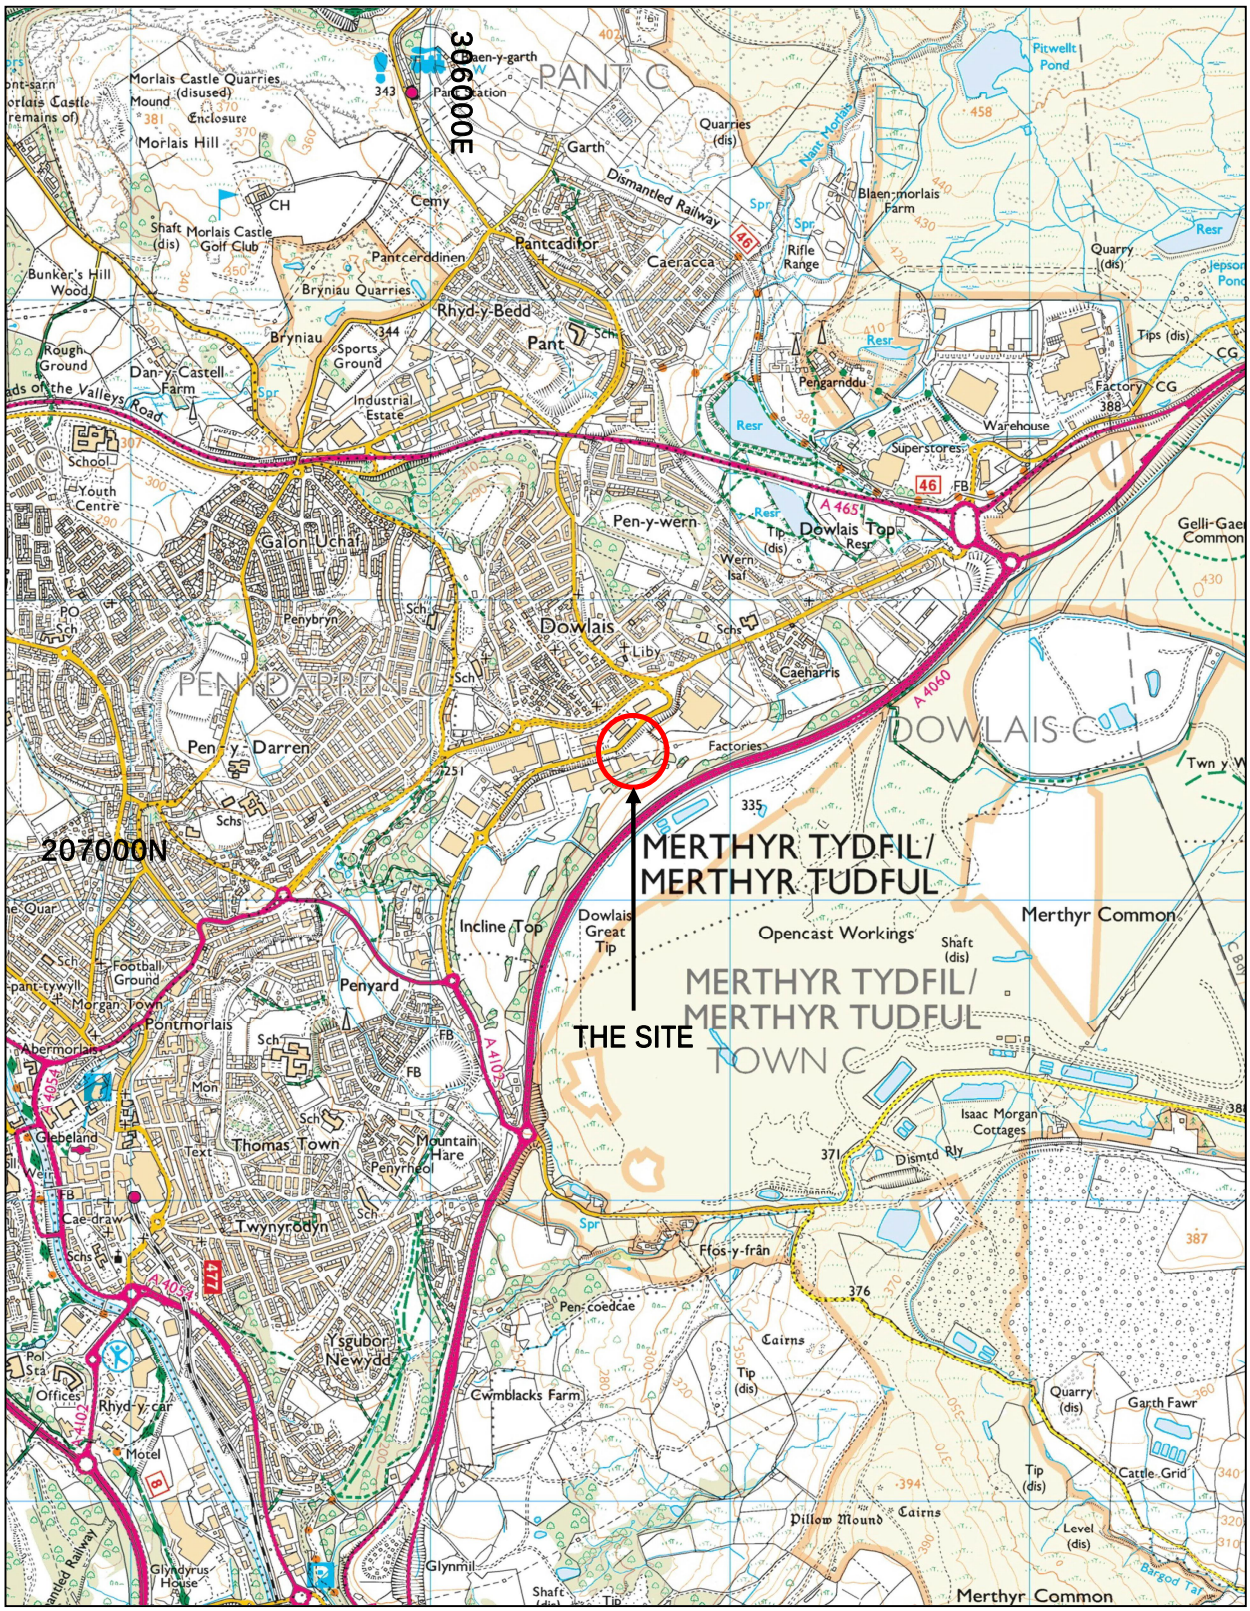

Reproduction from this Ordnance Survey map with the permission of Ordnance Survey on behalf of The Controller of Her Majesty's Stationary Office, © Crown Copyright.

N

0 1000m

PROJECT: PROPOSED INDUSTRIAL EXTENSION, GOAT MILL ROAD, DOWLAIS

SCALE: 1: 25,000 (at A4)

FIGURE 1: SITE LOCATION PLAN

esp
ENGINEERS
GEOLOGISTS
SCIENTISTS

EARTH SCIENCE PARTNERSHIP
33 Cardiff Road, Taffs Well, Cardiff CF15 7RB
Tel: 029 2081 3385 enquiries@earthsciencepartnership.com

6665b.2921